
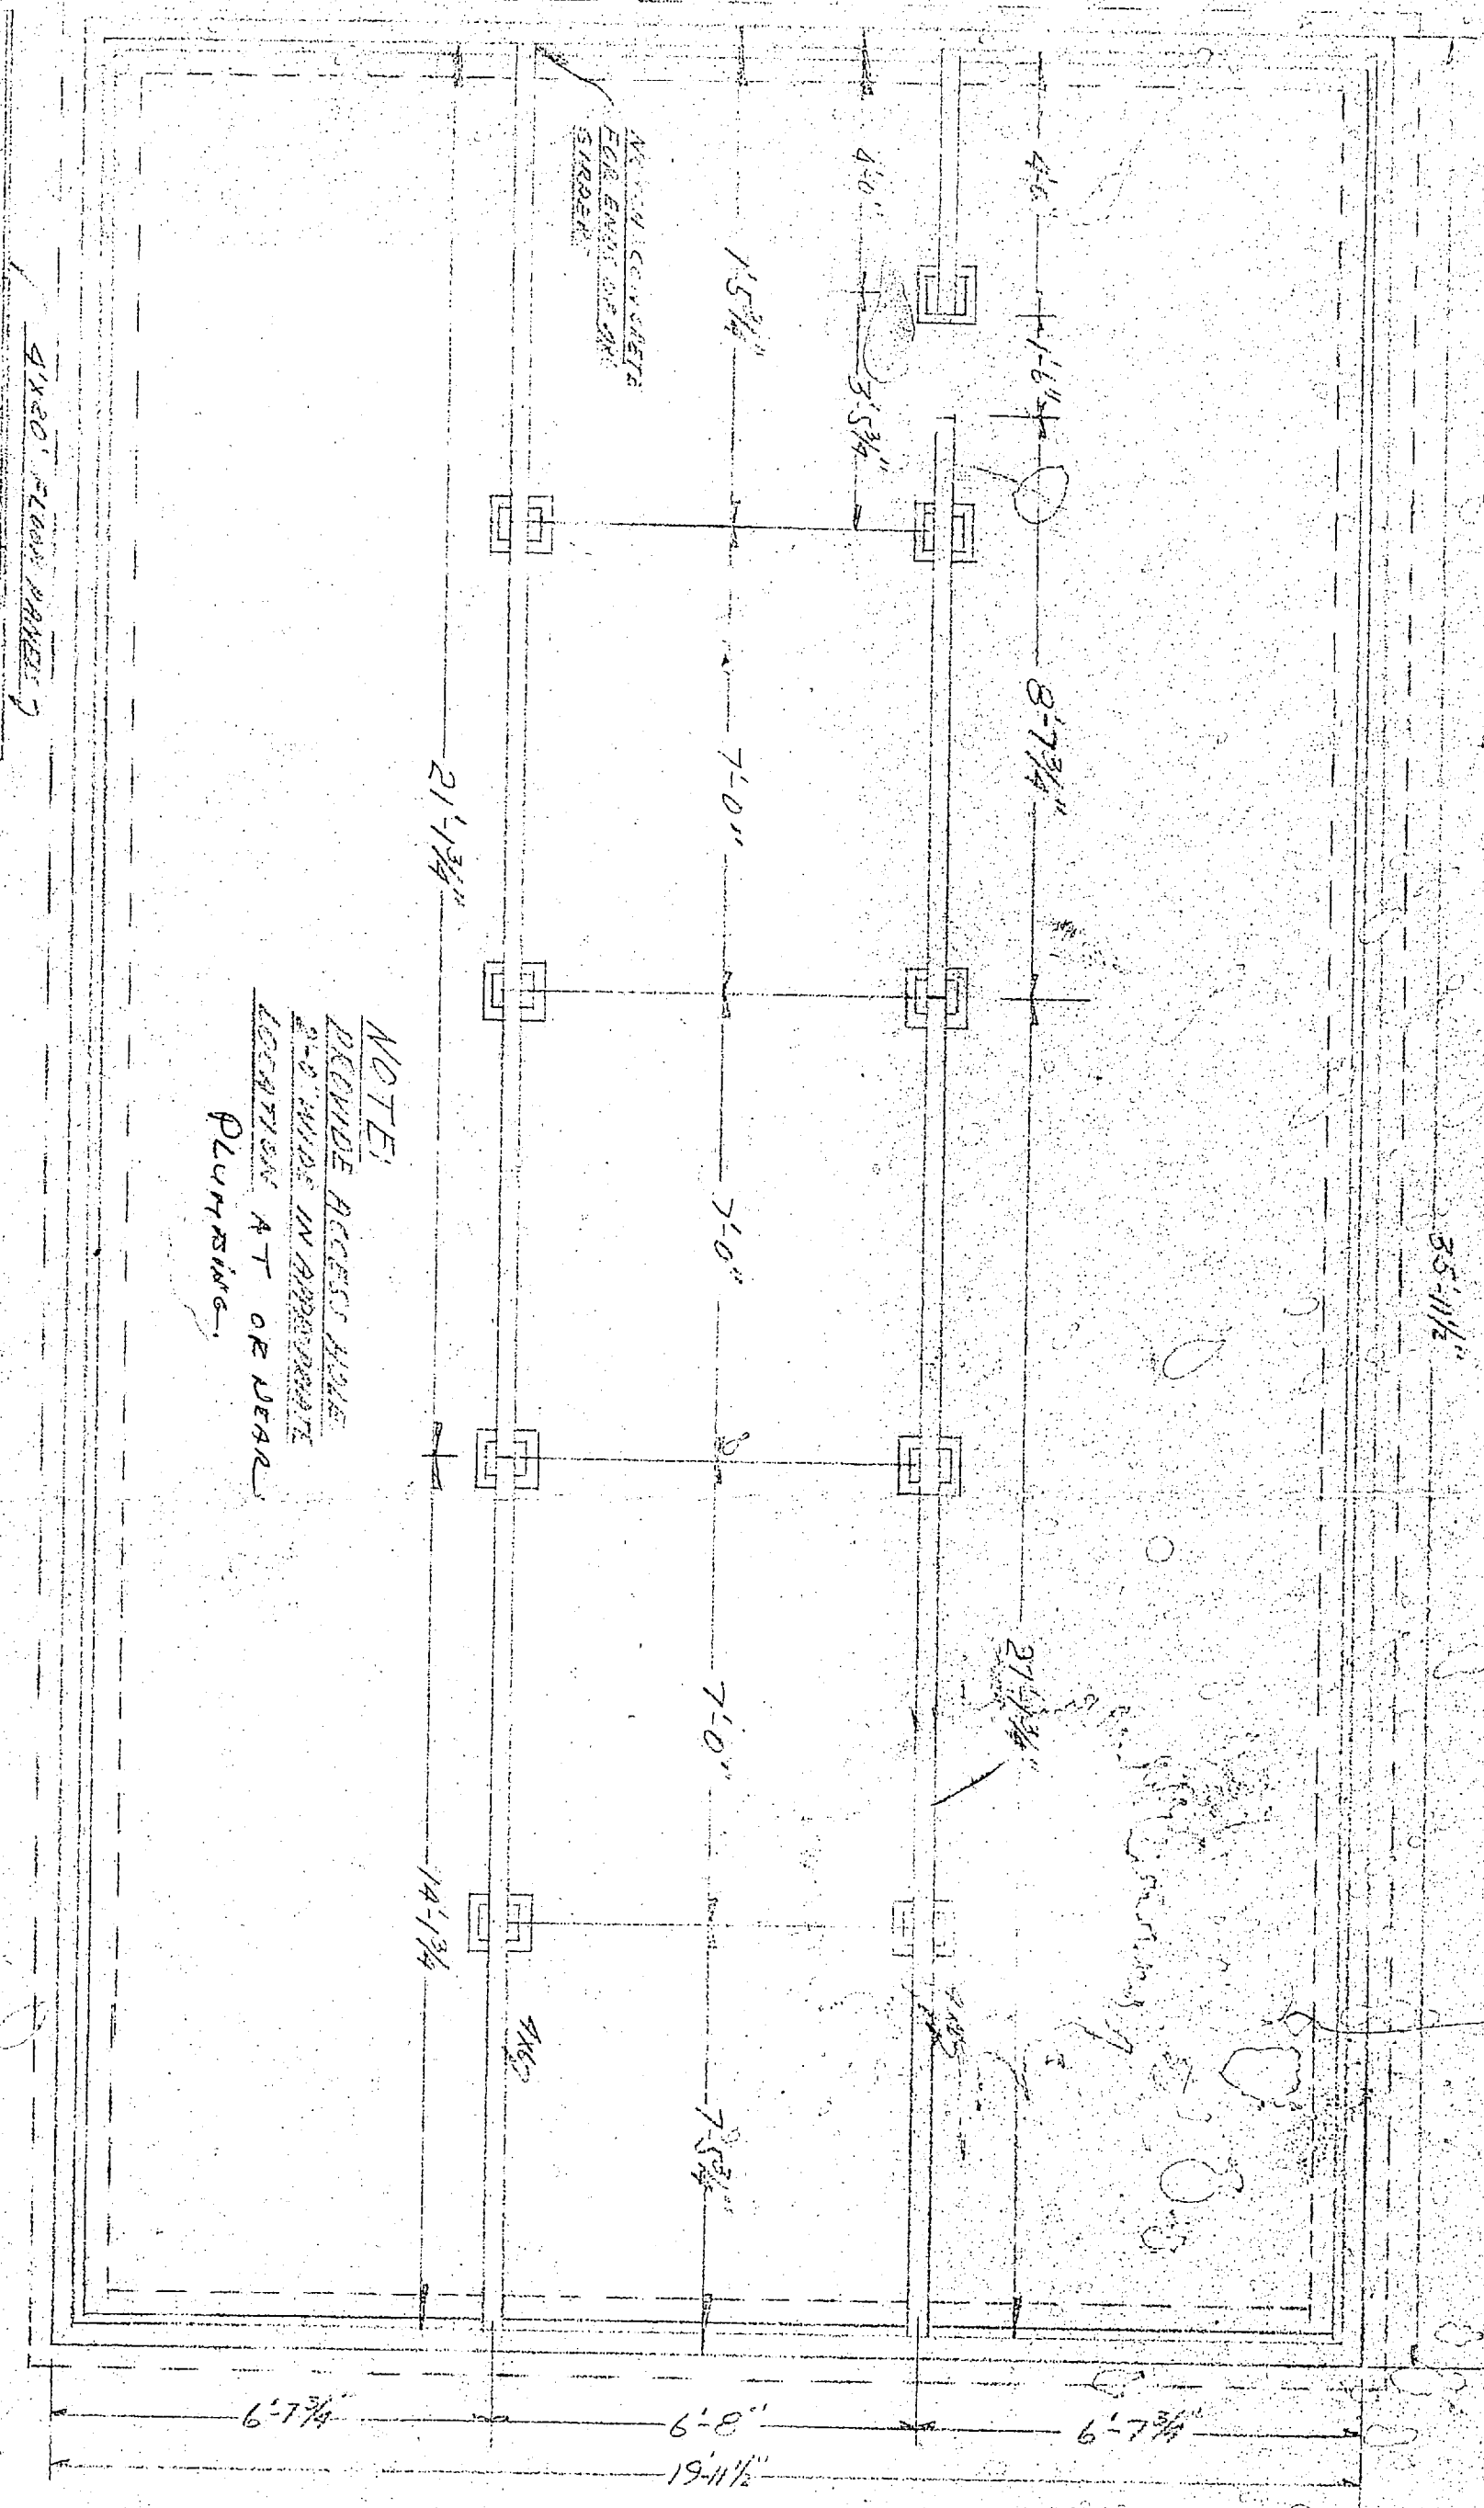
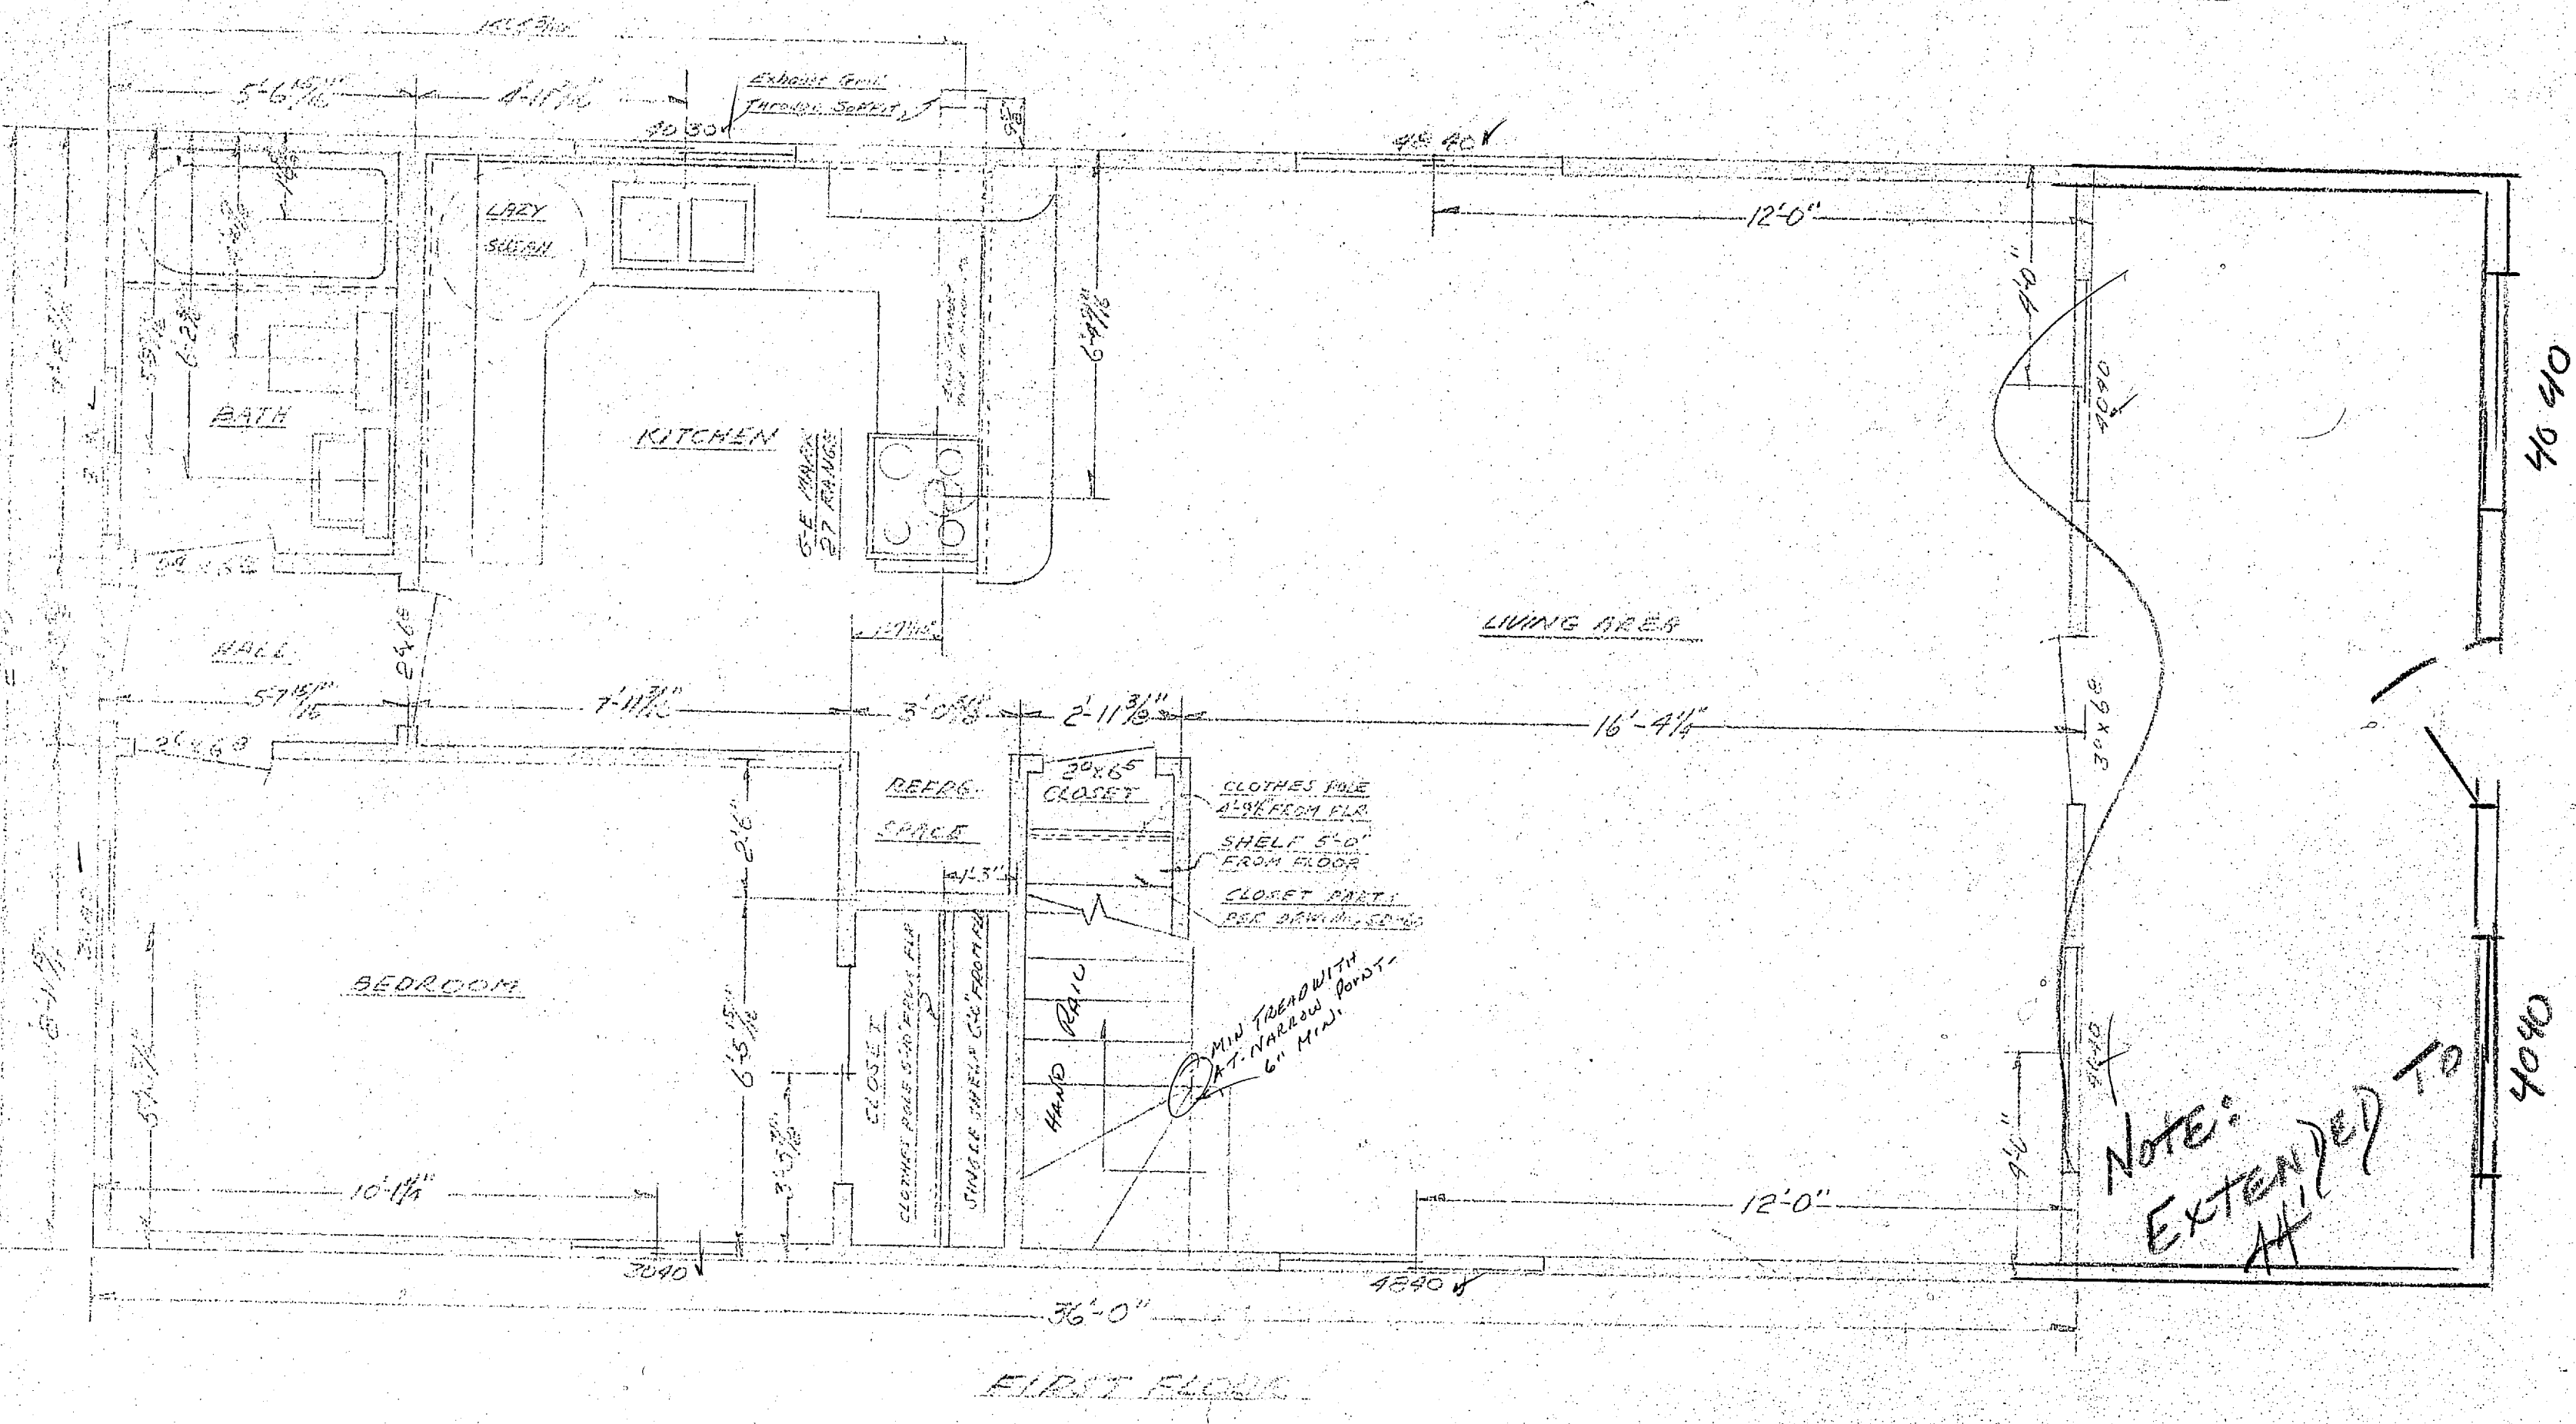


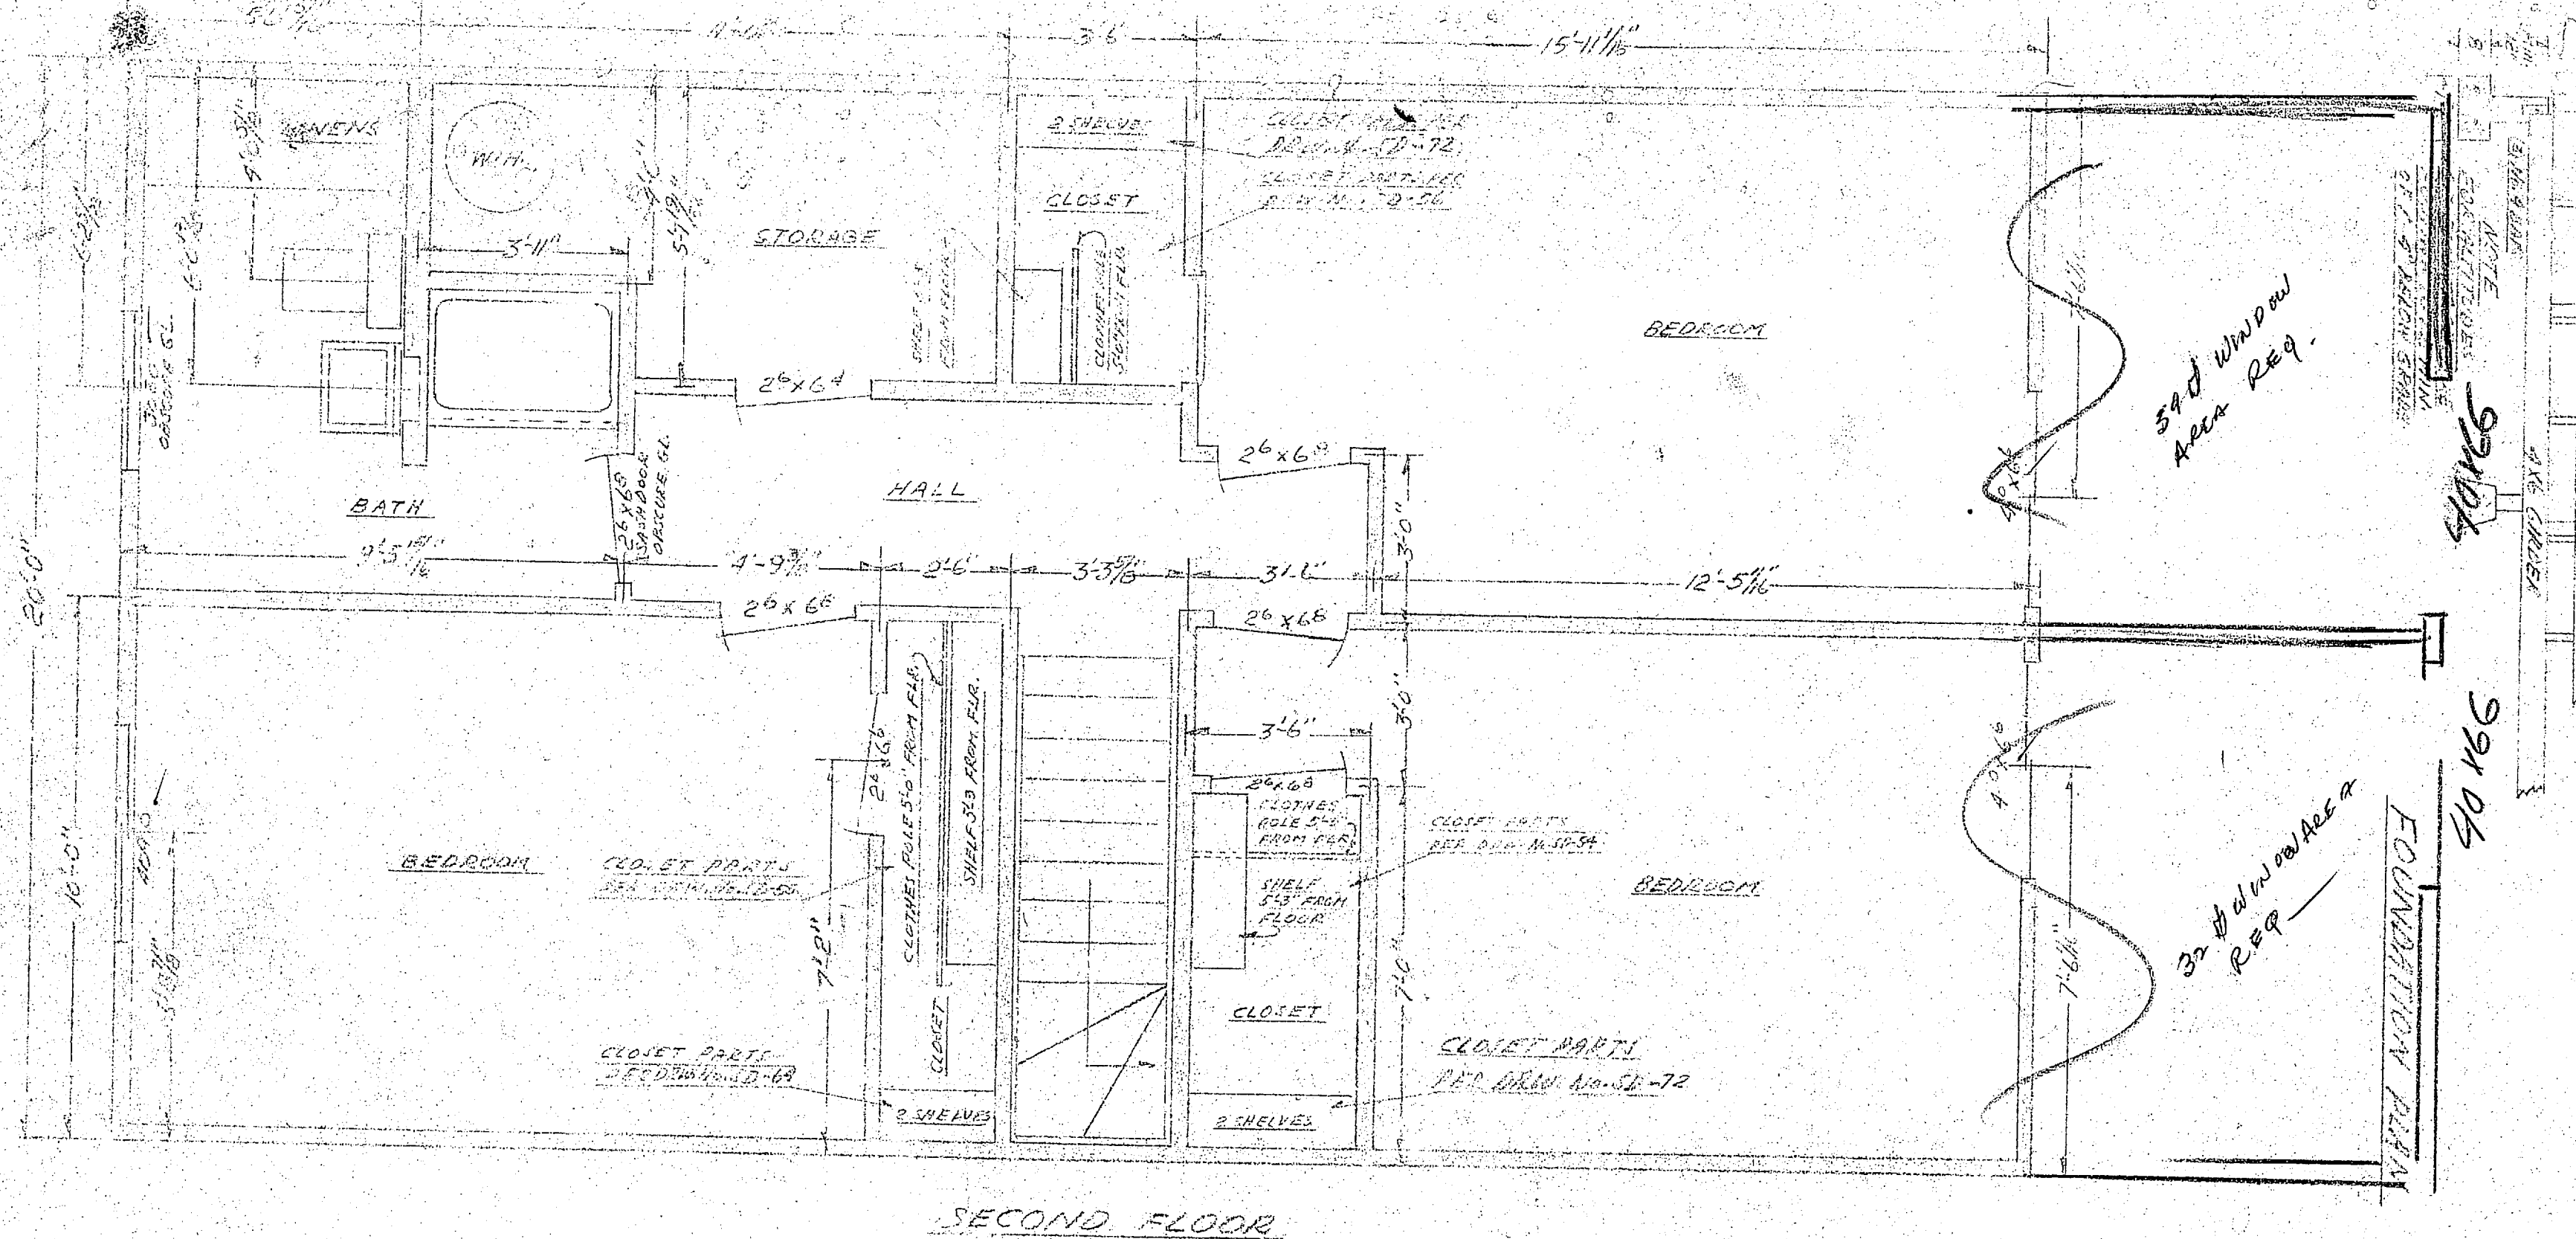

STRUCTURE PLANS
APPROVED BY BUILDING DEPARTMENT
Inspector: *[Signature]*
Date: 7/8/64
County of Placer

RECEIVED
JONES
All plywood used structurally shall meet performance standards and all other requirements of applicable U.S. Commercial Standards for the type, grade and species of plywood and shall be identified by an approved testing agency.
JUL 2 1964
COUNTY BUILDING DEPT.

SIERRA CHALET
20' WIDE MODEL
PLAN NO. 200
FOUNDATION AND FLOOR PLANS
Auburn Lumber Company
Auburn, California
Scale: 3/8" = 1'
JUL 19 1964
DRAWN: SS-200-F-100