


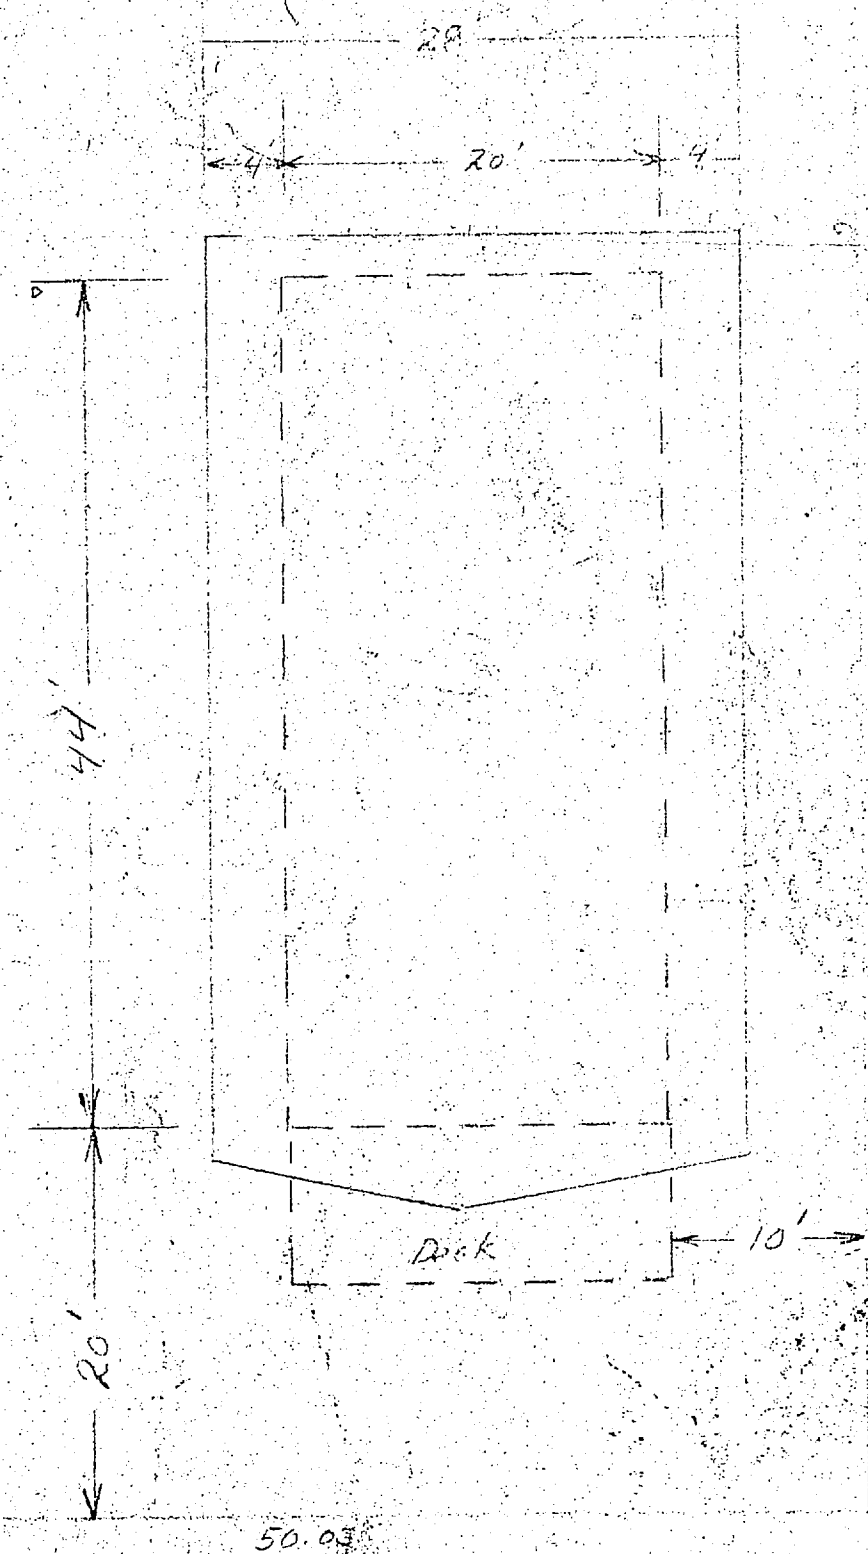

Lot 32 Tahoe City, Tahoe

Sierra Chote
for
Mr. F. E. Jones
Site Plan

Scale 1" = 10' 4-20-64
Auburn, Kansas Co. J.S.