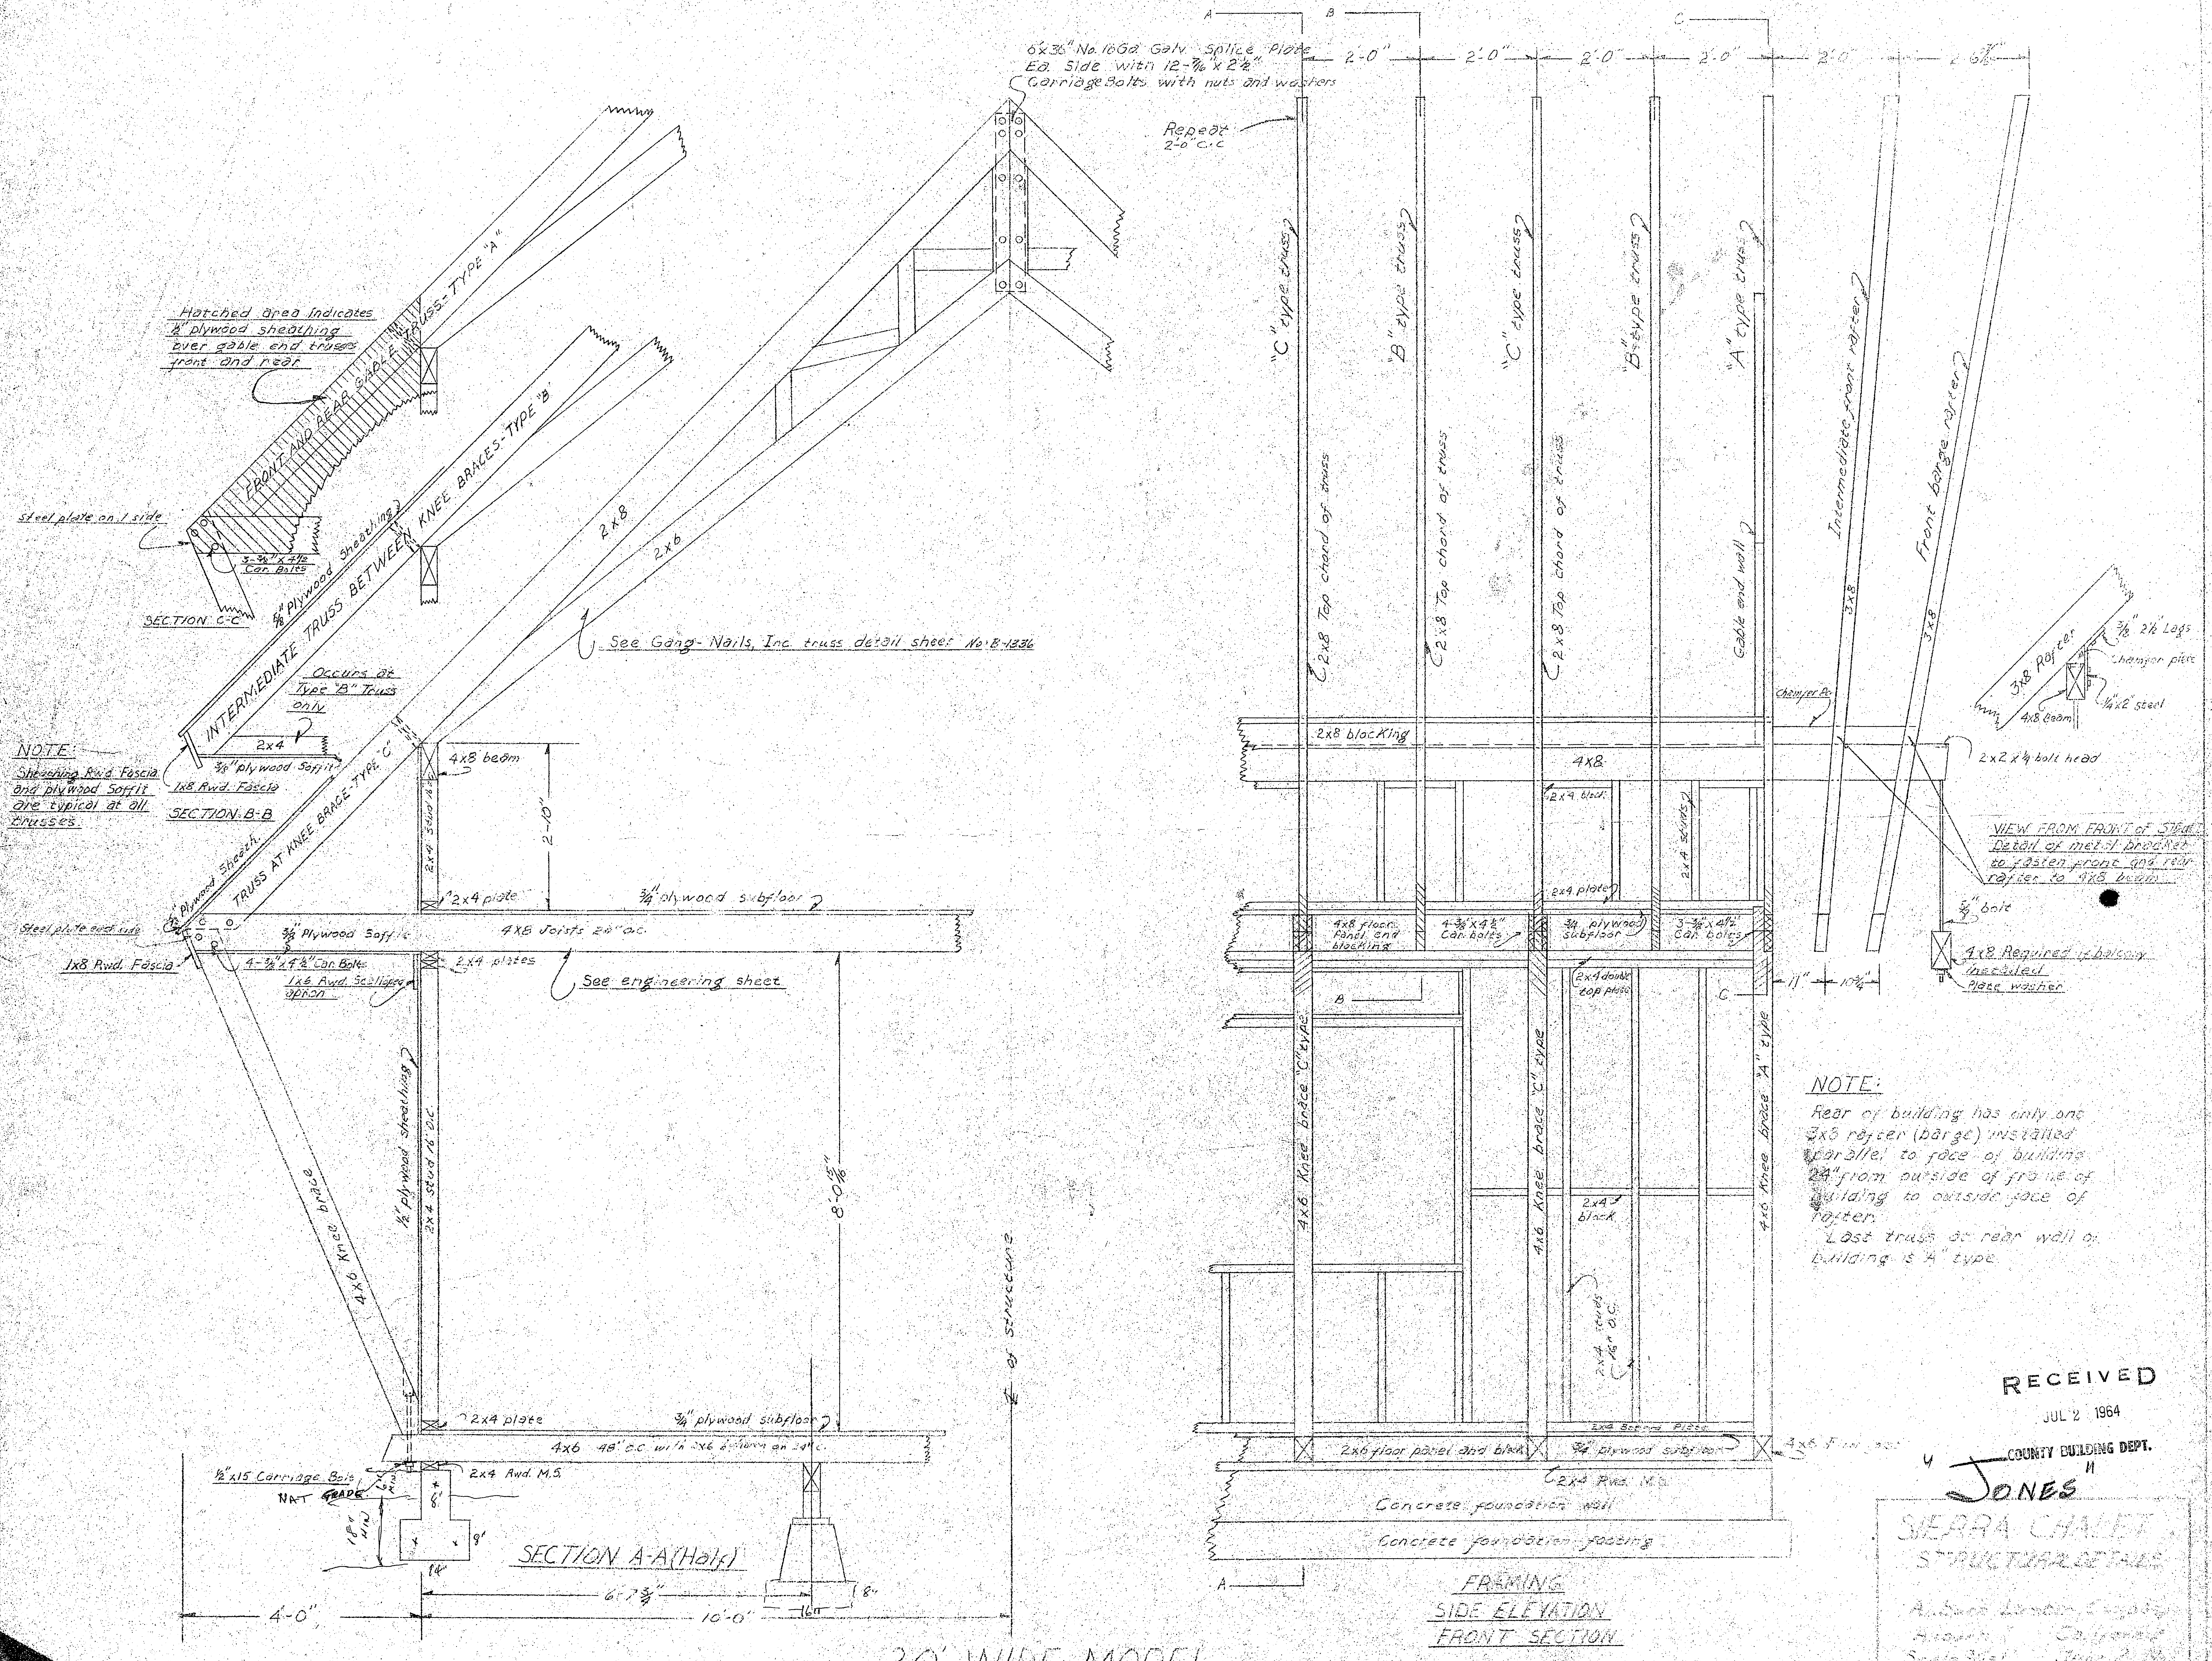

SECTION A-A(Half)

FRAMING
SIDE ELEVATION
FRONT SECTION

NOTE:
Rear of building has only one 3x8 rafter (barge) installed parallel to face of building 24" from outside of frame of building to outside face of rafter.
Last truss at rear wall of building is "A" type.

20' WIDE MODEL

RECEIVED
JUL 2 1964
COUNTY BUILDING DEPT.

"JONES"

SIERRA CHALET
STRUCTURAL DETAILS
[illegible]
Auburn California
Scale 3/4"=1' [illegible]